

HARD ROCK HOTEL

1031 CANAL STREET
NEW ORLEANS, LOUISIANA

THESE PLANS AND SPECIFICATIONS HAVE BEEN PREPARED AND DRAWN UNDER MY CLOSE PERSONAL SUPERVISION AND TO THE BEST OF MY KNOWLEDGE AND BELIEF, CONFORM TO THE APPLICABLE STATE AND FEDERAL REQUIREMENTS, AND I AM NOT PROVIDING CONTRACT DRAWINGS FOR CONSTRUCTION.

CERTIFIED CORRECT

THIS DRAWING IS CONFIDENTIAL AND NOT TO BE LOANED, REPRODUCED, COPIED, OR MADE PUBLIC IN ANY MANNER WITHOUT THE WRITTEN CONSENT OF THE OWNER AND PROFESSIONAL LLC. ALL RIGHTS OF DESIGN OR INVENTION ARE RESERVED AND WILL NOT BE USED BY ANYONE ELSE BUT THE PROFESSIONAL LLC.


PROFESSIONAL LLC

REVISION HISTORY	
1	3/22/2019


EXTERIOR WALL SECTIONS

PROJECT #: 1709
PHASE: CD
TEAM: Author
CHECKER: Checker
SCALE: AS NOTED
ISSUED: 2/1/2019
SHEET#:


A3.1.6

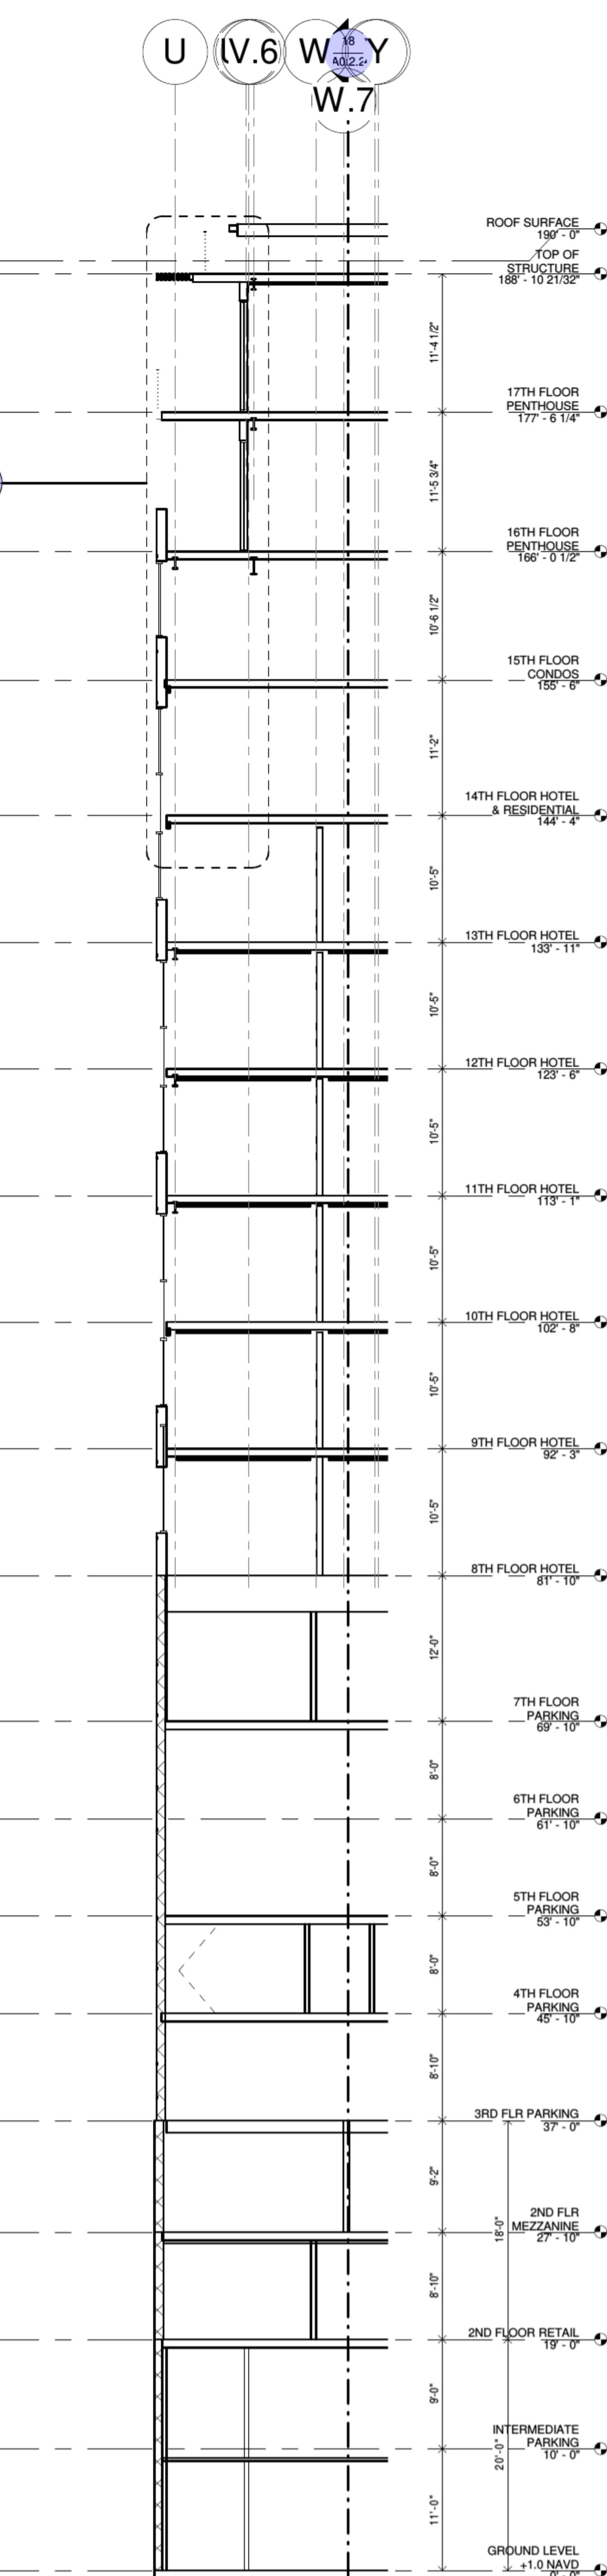


1 SOUTH-EAST SECTION 25
SCALE: 3/32" = 1'-0" A1.1/ A3.1.6

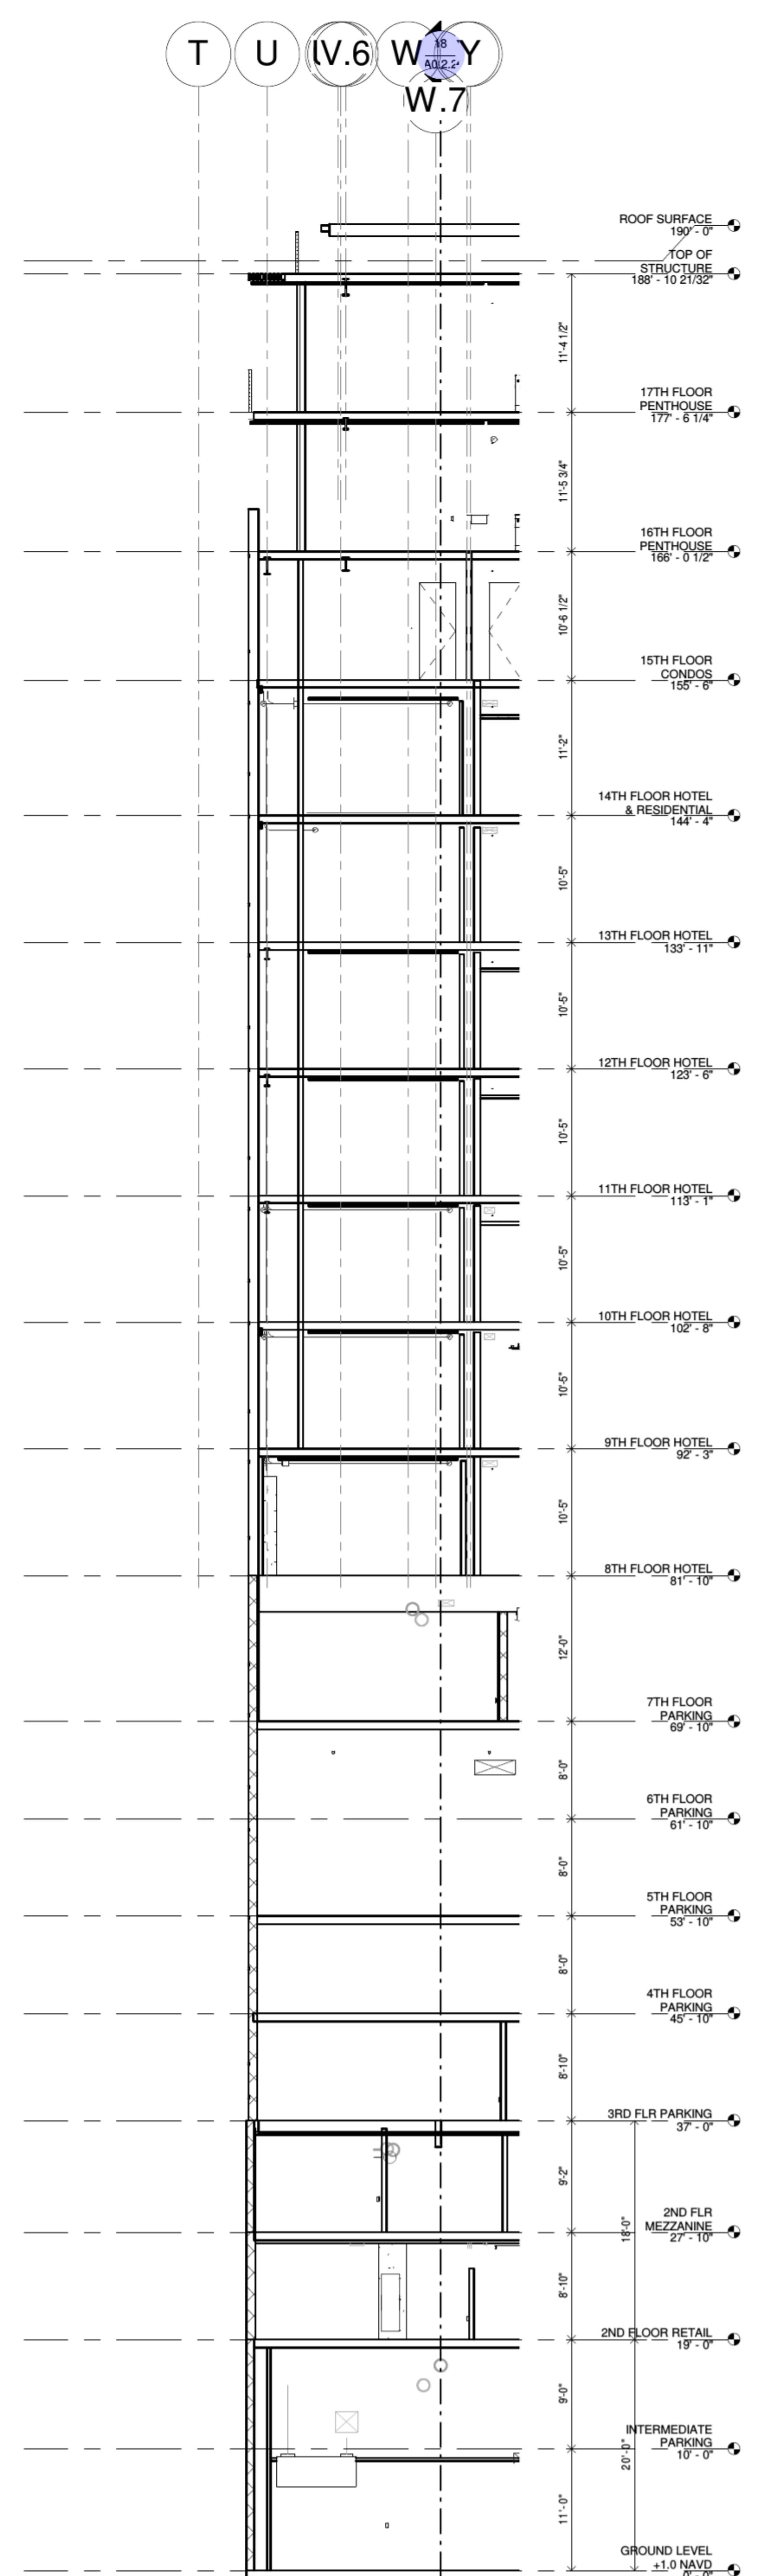


2 SOUTH-EAST SECTION 26
SCALE: 3/32" = 1'-0" A1.1/ A3.1.6

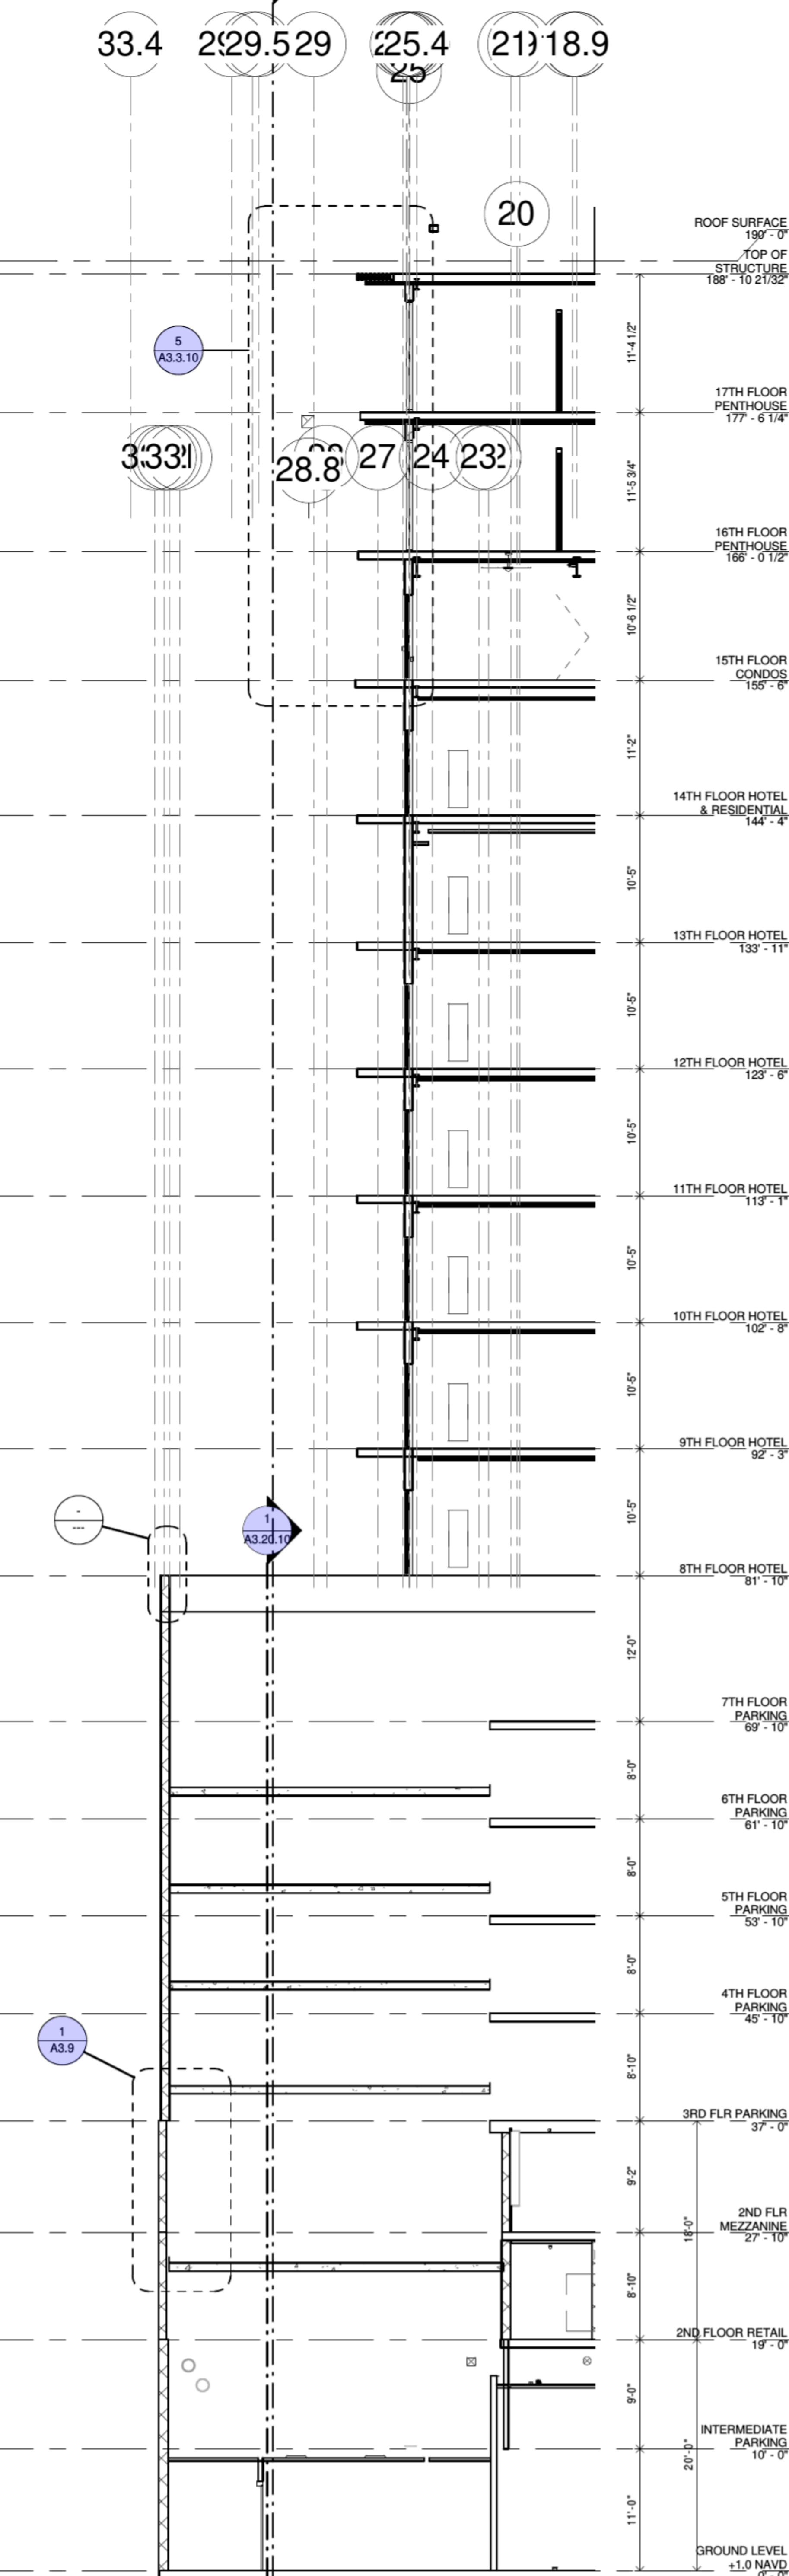

3 SOUTH SECTION 27
SCALE: 3/32" = 1'-0" A1.1/ A3.1.6

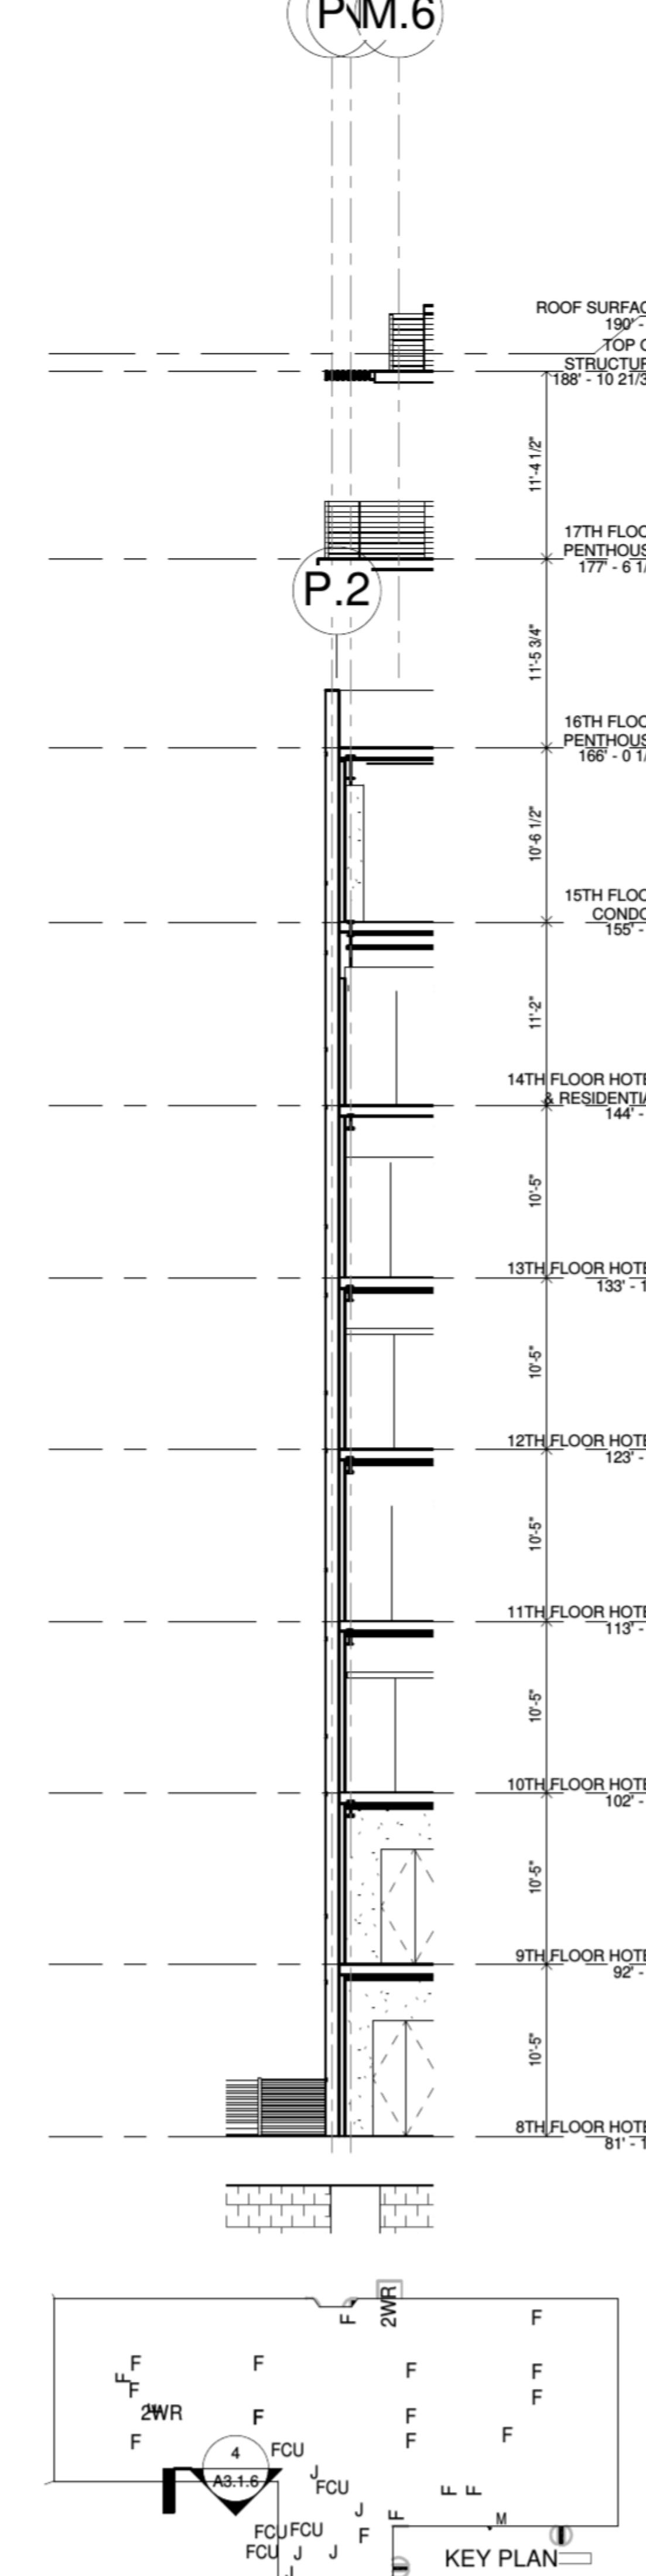

4 SOUTH-WEST SECTION 28
SCALE: 3/32" = 1'-0" A1.7/ A3.1.6

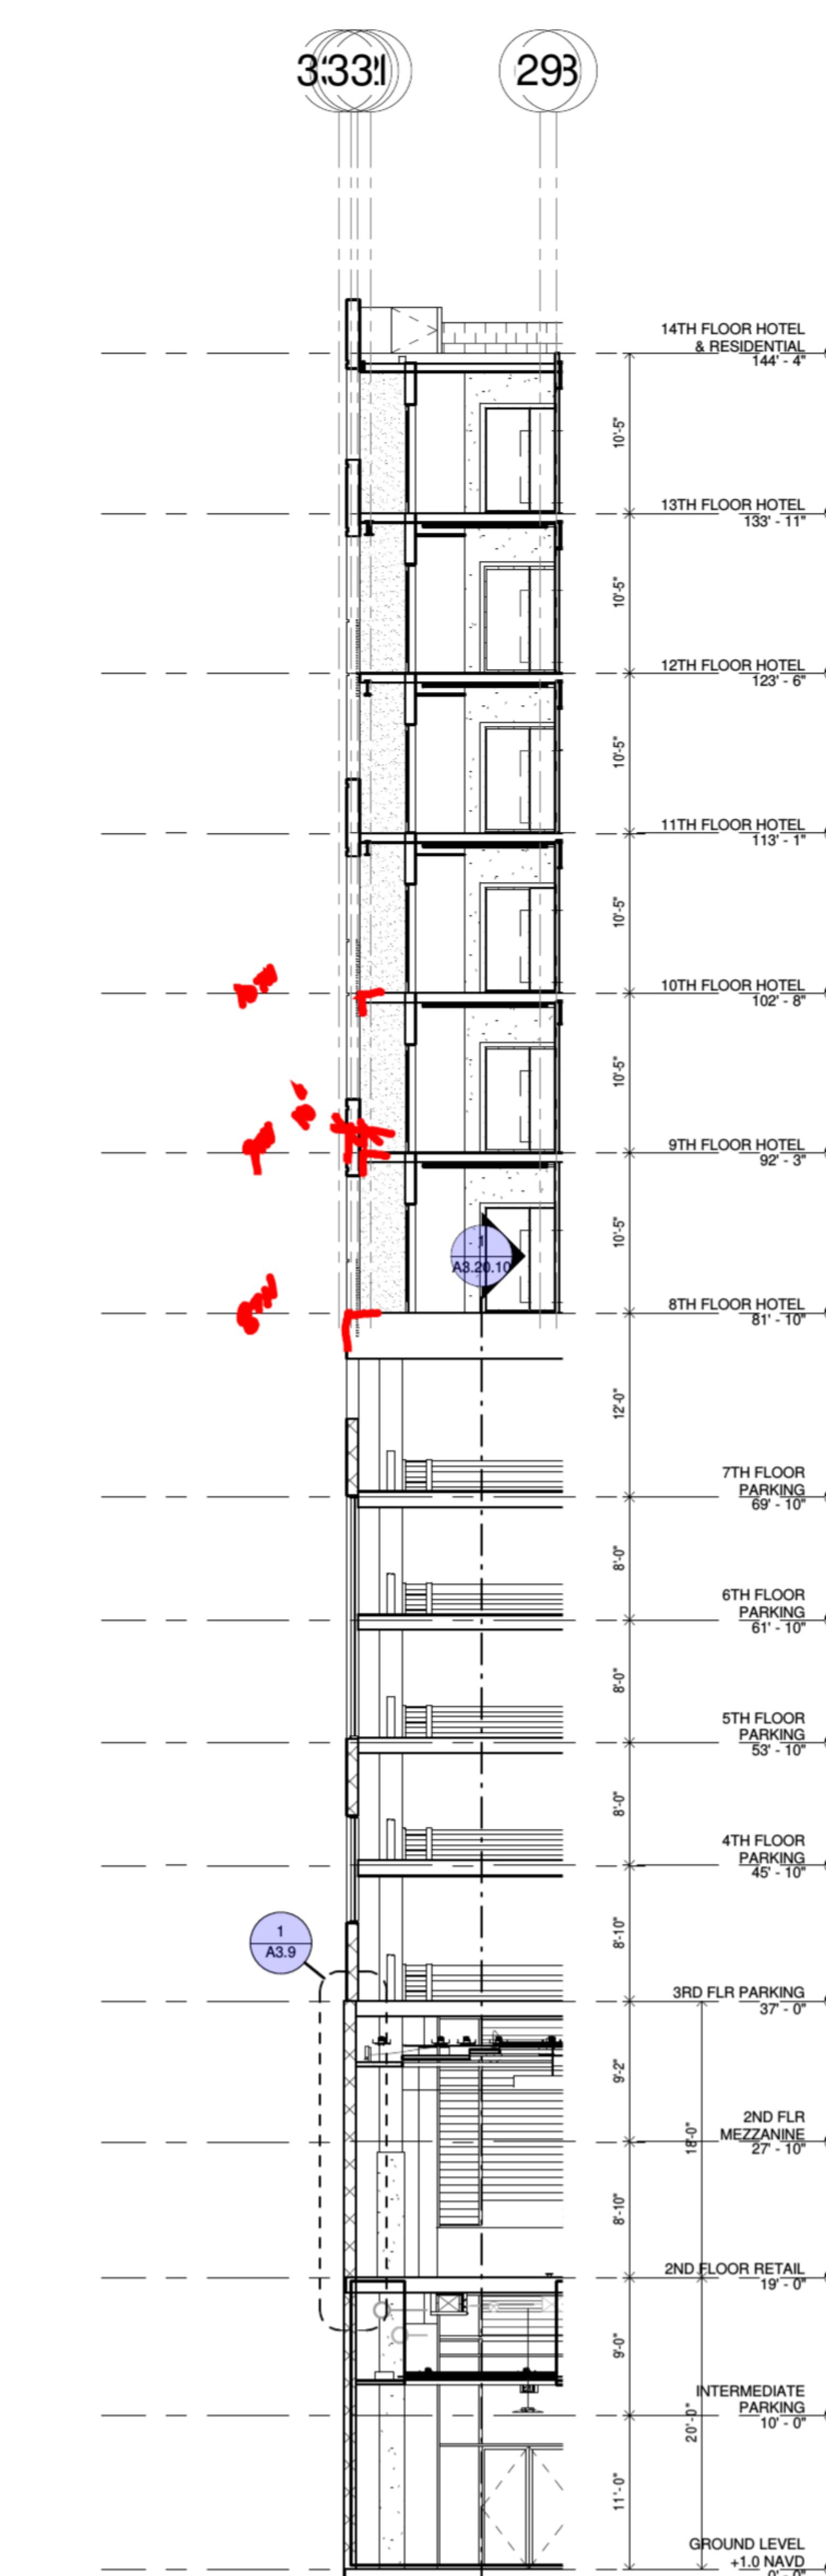

5 SOUTH SECTION 29
SCALE: 3/32" = 1'-0" A1.1/ A3.1.6

HBII 1031 CANAL ST PDR ARCH SET 1322019 12:00 PM